FRONT ELEVATION

SCALE: 1/4" = 1'-0"

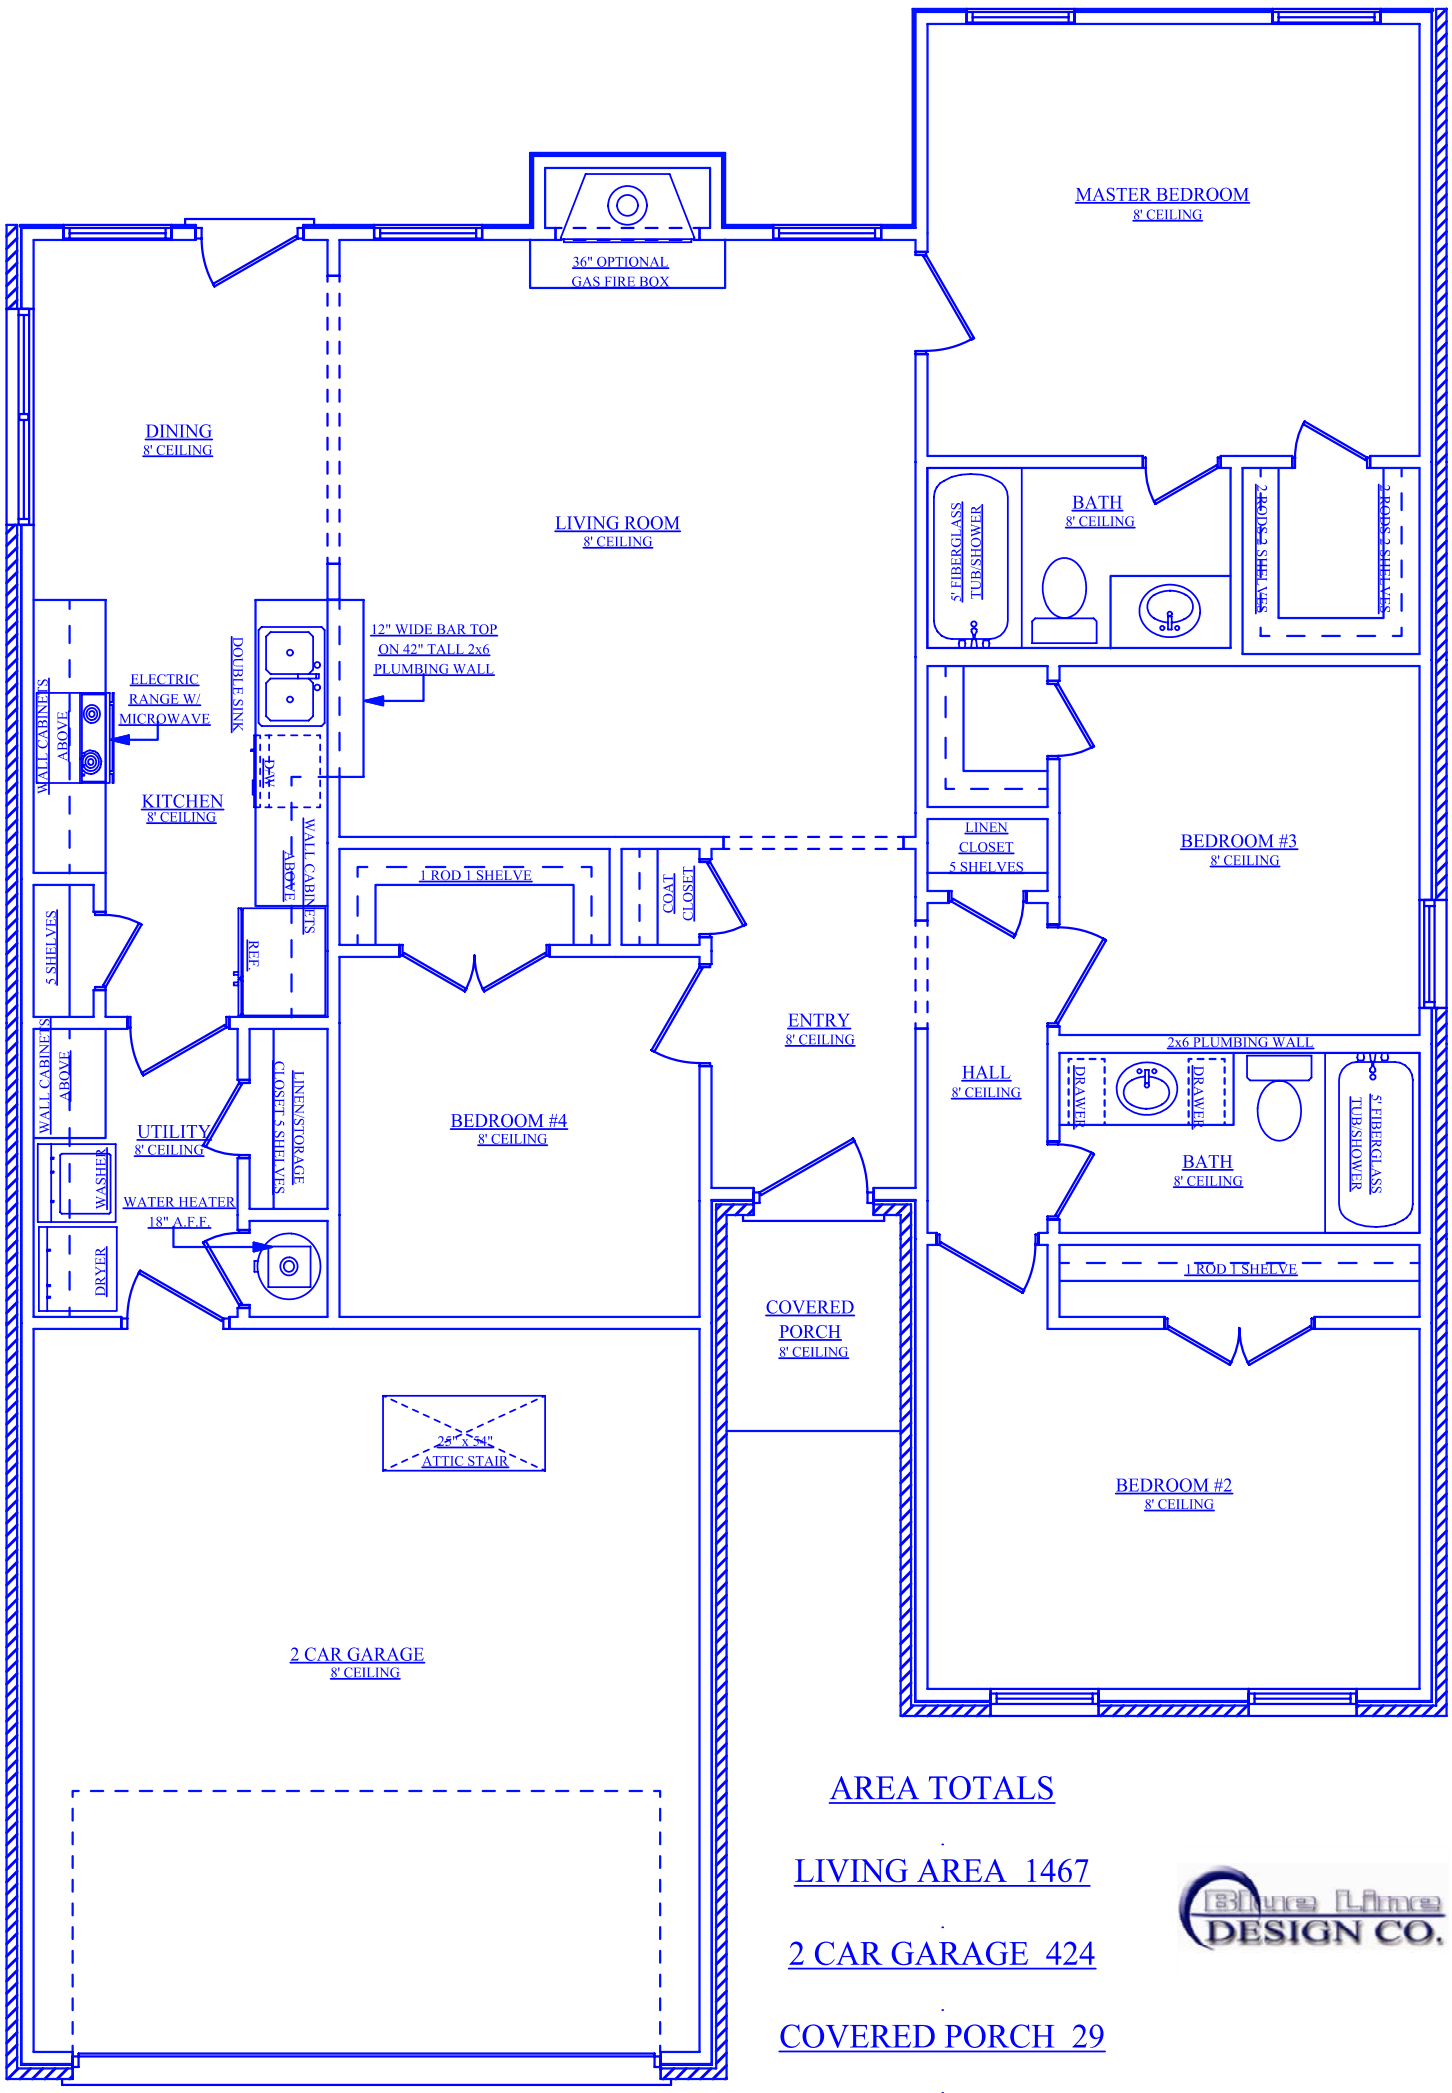

AREA TOTALS

LIVING AREA 1467

2 CAR GARAGE 424

COVERED PORCH 29

TOTAL SLAB 1920

FLOOR PLAN

SCALE: 1/4" = 1'-0"